LEFT ELEVATION 36'-0" WIDE OPTION D
SCALE: 1/4" = 1'-0"

REAR ELEVATION 36'-0" WIDE OPTION D
SCALE: 1/4" = 1'-0"

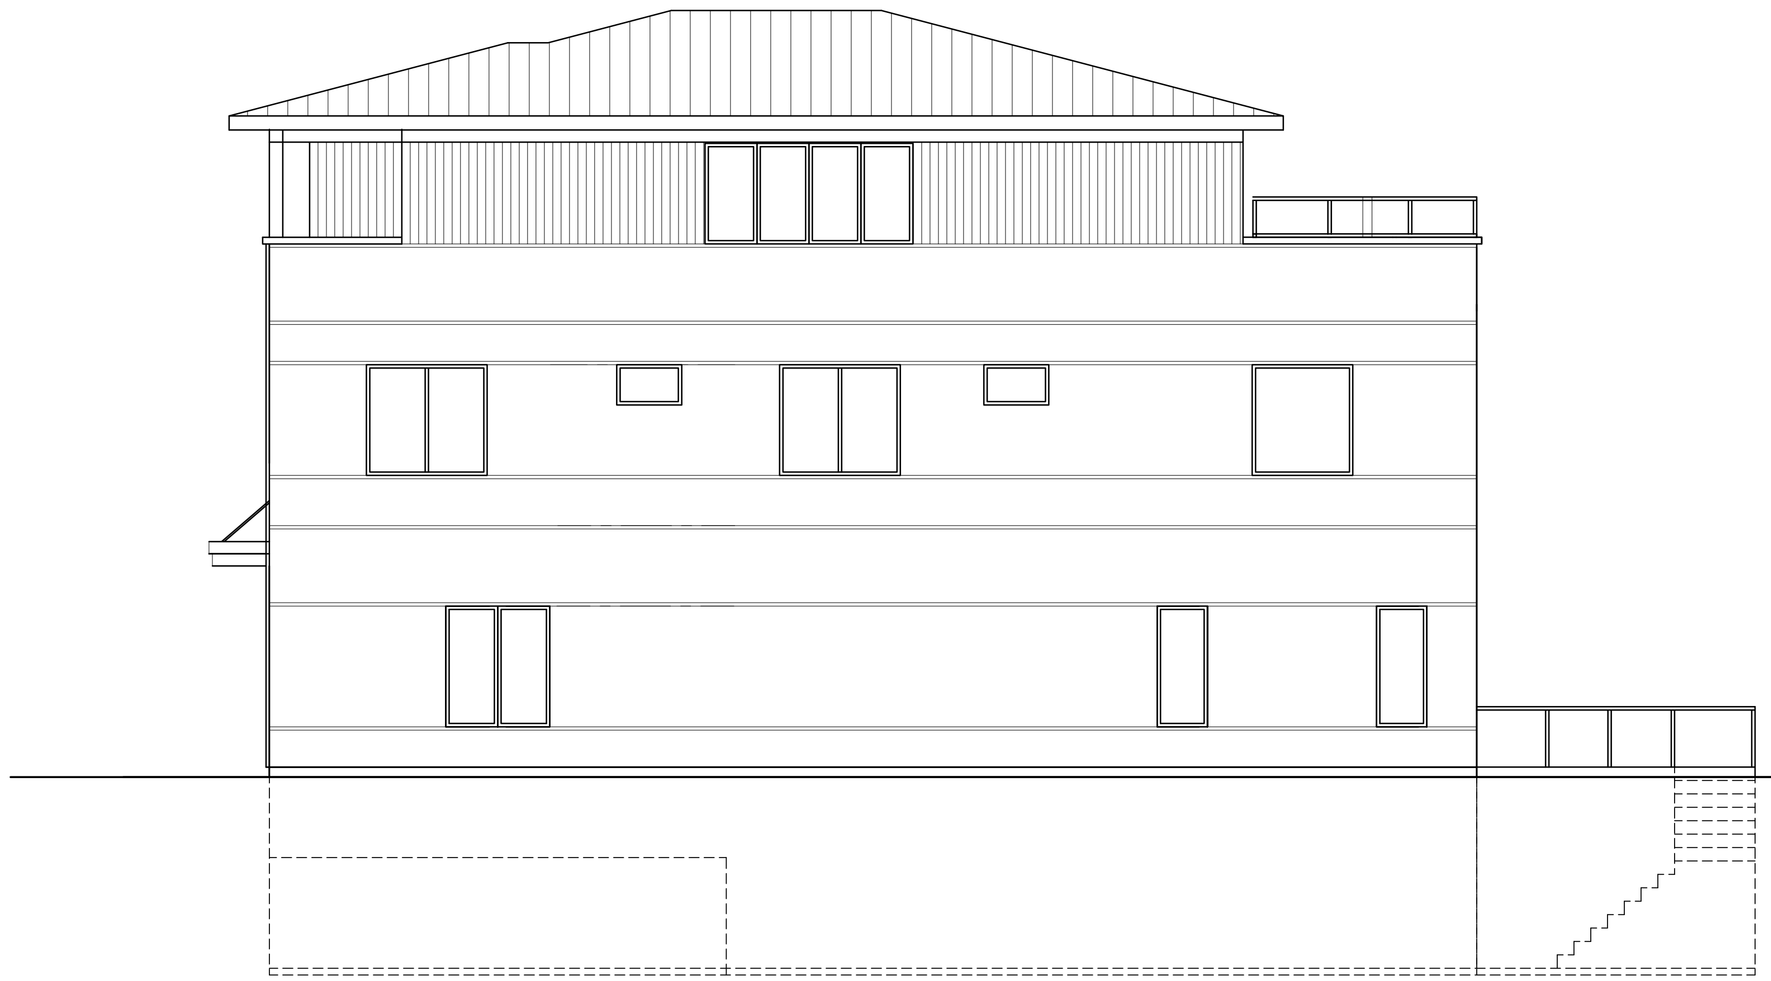

RIGHT ELEVATION 36'-0" WIDE OPTION D
SCALE: 1/4" = 1'-0"

FRONT ELEVATION 36'-0" WIDE OPTION D
SCALE: 1/4" = 1'-0"

© COPYRIGHT 2016
JAKL – BRANDEIS ARCHITECTS, LTD.
ALL RIGHTS RESERVED. NO PART OF
THIS DRAWING MAY BE REPRODUCED IN ANY WAY
OR USED FOR ANY MEANS WITHOUT WRITTEN PERMISSION
FROM JAKL BRANDEIS ARCHITECTS, LTD.

JAKL BRANDEIS
ARCHITECTS LTD.
LICENSE NO. 184.001832

1800 W HAWTHORNE
LANE SUITE Q
WEST CHICAGO,
ILLINOIS 60185
PH: (630) 330-7561
FAX: (630) 562-2570

NEW SINGLE FAMILY HOMES

AFSAR DEVELOPERS LLC.

LOMBARD IL.
DUPAGE COUNTY

ISSUE	DATE

SHEET TITLE
BUILDING ELEVATIONS
OPTION D

SHEET NUMBER

A-1-D

OF