The Pinnacle at Meyers	SQFT
Rooftop	1365
Upper Floor Plan	2130
Main Floor Plan	1592
Basement Plan	1531
Total Liveable Sq. Ft.	**6618**
Two Car Garage	538
Rooftop Open Deck Area Rear	353
Rooftop Covered Deck Area Rear	200
Rooftop Covered Deck Area Front	125

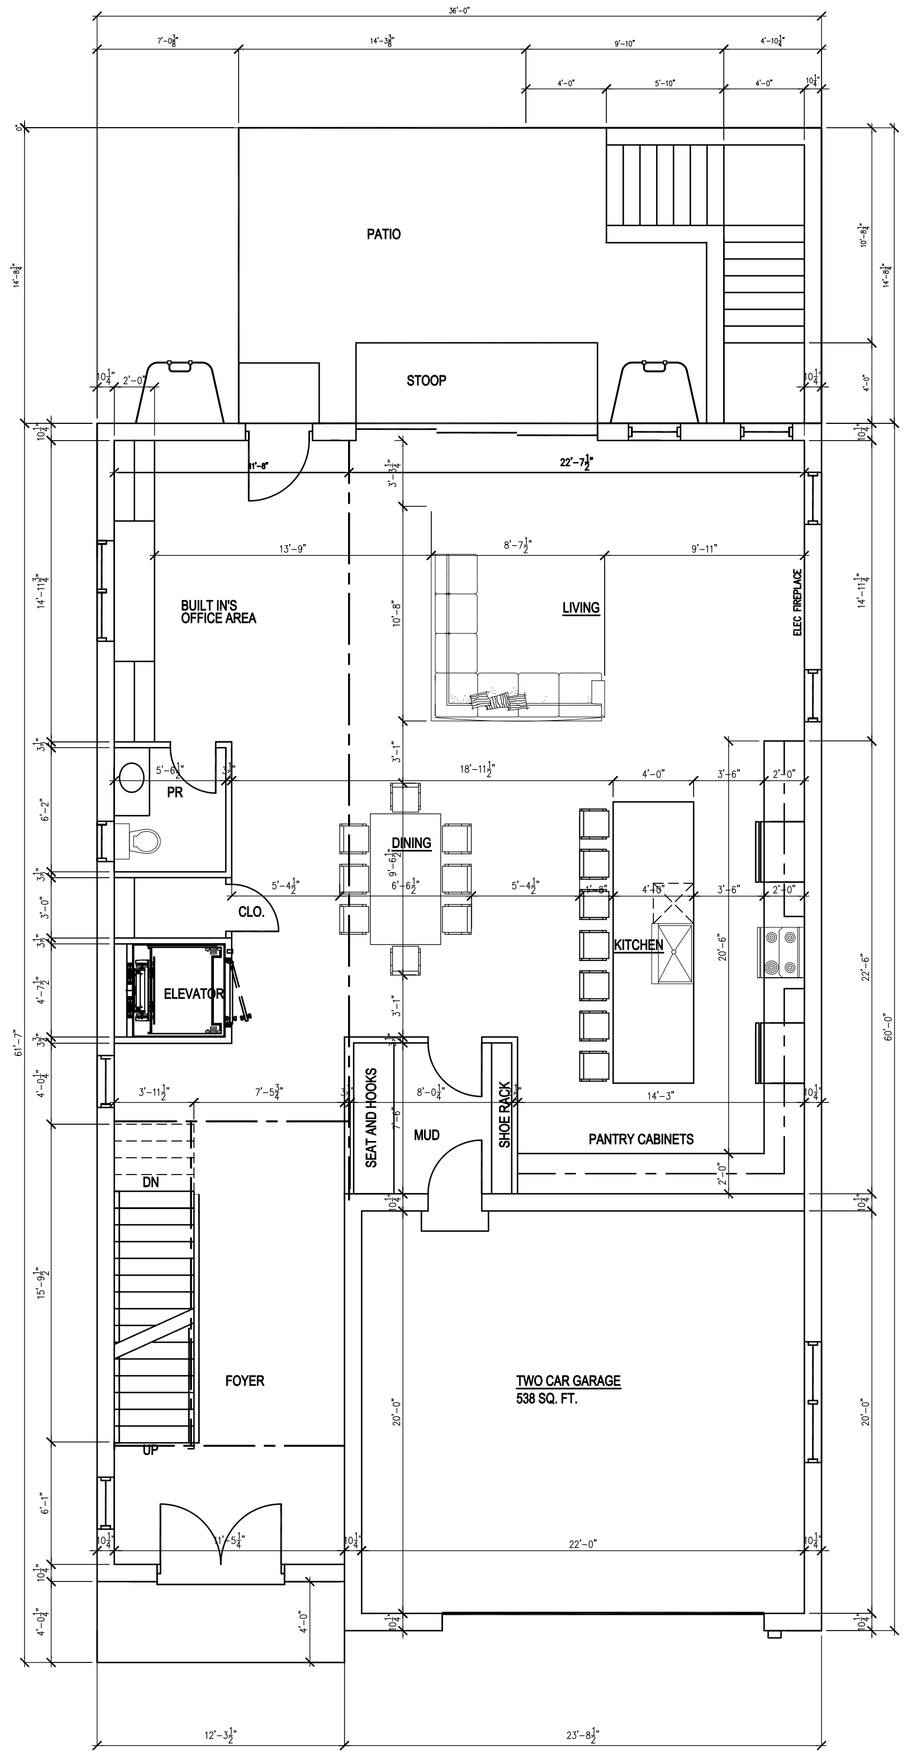

MAIN FLOOR PLAN 1592 SQ. FT. PER UNIT
SCALE: 3/16" = 1'-0"

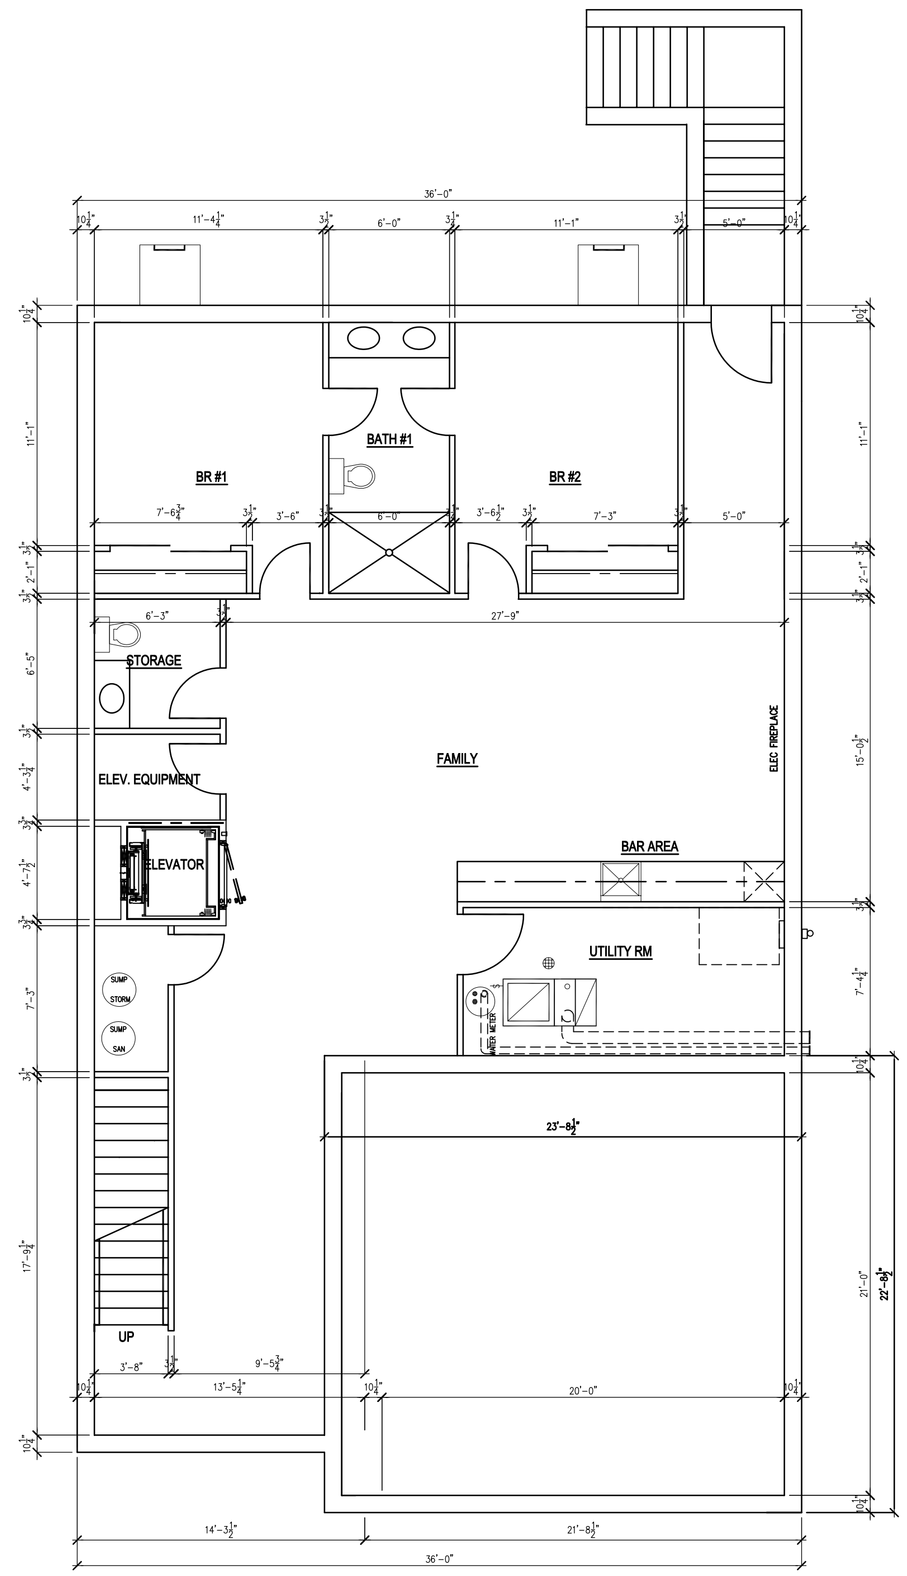

BASEMENT PLAN 1531 SQ. FT. PER UNIT
SCALE: 3/16" = 1'-0"

© COPYRIGHT 2016
JAKL – BRANDEIS ARCHITECTS, LTD.
ALL RIGHTS RESERVED. NO PART OF
THIS DRAWING MAY BE REPRODUCED IN ANY WAY
OR USED FOR ANY MEANS WITHOUT WRITTEN PERMISSION
FROM JAKL BRANDEIS ARCHITECTS, LTD.

JAKL BRANDEIS
ARCHITECTS LTD.
LICENSE NO. 184.001832

1800 W HAWTHORNE
LANE SUITE Q
WEST CHICAGO,
ILLINOIS 60185
PH: (630) 330-7561
FAX: (630) 562-2570

NEW SINGLE FAMILY HOMES
AFSAR
DEVELOPERS
LLC.
LOMBARD IL.
DUPAGE COUNTY

ISSUE	DATE

SHEET TITLE
BASEMENT PLAN
MAIN FLOOR PLAN

SHEET NUMBER
A-2
OF